



Dart Aerospace Ltd.  
1270 Aberdeen St  
Hawkesbury, ON  
K6A 1K7  
Canada

Tel (613) 632-5200  
Fax 613 632-5246

**D205-634-141**  
**Job Sheet 181619**



Part No: D205-634-141

Job Qty: 1 ea

Part Name: Replacement Skidtube with Run-on Landing Wearplates Fits LH or RH



Part Weight: 0 lbs

Status: Scheduled

Priority: Medium

Job Created: 8/2/18

Job Tracking No:

Due Date: 8/28/18

Created By: Marie Lajeunesse

Type: SOLD

Description:

Note: D205-634 REV.II D2580 REV.H IPP RevA 11.09.14 new issue EC verified by:DD IPP REV:B 12.01.23 AS PER ECN11-684 DD VERF:EC IPP REV:C 13.03.21 AS PER ECN13-544 DD VERF:JLM

Ship Via:

### Bill of Materials

### Job Routing

| Op No | Operation          | Qty   | Start Date | Due Date | Standard  |         | Workcenter/Supplier   |           | Sign-off           |
|-------|--------------------|-------|------------|----------|-----------|---------|-----------------------|-----------|--------------------|
|       |                    |       |            |          | Setup hrs | Run Hrs | Workcenter / Supplier | Lead Time |                    |
| 90    | Start up Operation | 1 Ea  | 8/28/18    | 8/28/18  | 0.00      | 0.00    | Start Up Skidtubes-1  |           | <i>SL10429 MCG</i> |
| 110   | Skidtubes          | 1 pcs | 8/28/18    | 8/28/18  | 0.00      | 0.65    | Skidtubes-2           |           | <i>18-9-5</i>      |
| 120   | CNC Bend Skidtubes | 1 pcs | 8/28/18    | 8/28/18  | 0.52      | 0.65    | CNC Bend Skidtube     |           | <i>18-9-5</i>      |
| 130   | Skidtubes          | 1 pcs | 8/28/18    | 8/28/18  | 0.00      | 0.65    | Skidtubes-2           |           | <i>#1 MCG DD</i>   |
| 140   | QC                 | 1 pcs | 8/28/18    | 8/28/18  | 0.00      | 0.00    | QC5                   |           | <i>18-9-5</i>      |
| 150   | Skidtubes          | 1 pcs | 8/28/18    | 8/28/18  | 0.00      | 0.65    | Skidtubes-2           |           | <i>18-9-5</i>      |
| 160   | QC                 | 1 pcs | 8/28/18    | 8/28/18  | 0.00      | 0.00    | QC10                  |           | <i>18-9-5</i>      |
| 170   | QC                 | 1 pcs | 8/28/18    | 8/28/18  | 0.00      | 0.00    | QC5                   |           | <i>18-9-5</i>      |
| 180   | HandFinish         | 1 pcs | 8/28/18    | 8/28/18  | 0.00      | 0.04    | HandFinish2           |           | <i>18-9-5</i>      |
| 190   | Powdercoat         | 1 pcs | 8/28/18    | 8/28/18  | 0.00      | 0.25    | Powdercoat1           |           | <i>18-9-5</i>      |
| 200   | QC                 | 1 pcs | 8/28/18    | 8/28/18  | 0.00      | 0.00    | QC3                   |           | <i>18-9-5</i>      |
| 210   | HandFinish         | 1 pcs | 8/28/18    | 8/28/18  | 0.00      | 0.83    | HandFinish4           |           | <i>18-9-5</i>      |
| 220   | QC                 | 1 pcs | 8/28/18    | 8/28/18  | 0.00      | 0.00    | QC5                   |           | <i>18-9-5</i>      |
| 230   | Packaging          | 1 pcs | 8/28/18    | 8/28/18  | 0.00      | 0.00    | Packaging3-1          |           | <i>18-9-5</i>      |
| 235   | DC                 | 1 pcs | 8/28/18    | 8/28/18  | 0.00      | 0.00    | DC                    |           | <i>18-9-5</i>      |
| 240   | QC21-FG            | 1 Ea  | 8/28/18    | 8/28/18  | 0.00      | 0.00    | QC21                  |           | <i>18-9-5</i>      |

Part Op 110 - 1- PICK D2580-1 2- SPOT DRILL 2 AFT RUN ON WEARPLATE HOLES USING DT10021, DRILL 3.630" HOLES

Descriptions: USING DT8462 (83.94" FROM AFT OF D2580-1 REF. ONLY)

120 - 1-Bend as per program D2580.C on CNC Bender and Folio FT 16

130 - 1-Deburr ends after cutting and remove bending marks. Prepare tube for welding D2576-3 step remove alodine as required. 2-Locating from most fwd saddle hole, drill most fwd wearplate hole using DT9793 (10.832 REF) as per dwg D2580 sheet 7. 3-Open run-on wearplate holes to finished size 0.508" at locations (5.338/ 5.985/ 10.832/ 3.63 REF) as per dwg D2580 sheet 7. 4-Drill pilot holes for aft cap using DT8215, Open to finished size

150 - 1-Weld step D2576 as per Dwg. D2580 and QSI 004 A/R Aluminum Rod 128834 2-Touch up alodine on run on wearplate holes prior to swaging 3- Insert D4202-1 spacer, swage as per QSI002 and trim/ grind flush per QSI002 and as per dwg 4-DRILL TOWING HOLE USING DT8091 5-DEBURR

180 - And realodine tube as per QSI 005

190 - START TIME: *8:30* *OV. T: 3:20* *FINISH: 9:00*

210 - 1-Install inserts & wearplates as per Dwg. D2580. Use a drop of Sikaflex on insert holes before installing wearplates A/R Sikaflex-291 2-Coat D2594-3 O' rings with Petroleum Jelly and install on D2594 3- Install aft cap as per dwg 4- Wing walk as per dwg Batch#

220 - Inspect Aft Cap, Fwd Step and Wing Walk of work to Current Step Inspect for Foreign objects per QSI 024

230 - Identify and pack for shipping as per PPPD205-634-141 Location : FG084

235 - Photocopy D205-634 bluefile & type labels per PPP D205-634-141 CHG004



| Job BOM                            |                         |               |                       |           |
|------------------------------------|-------------------------|---------------|-----------------------|-----------|
| Part / Item                        | Component Name          | Quantity      | Operation             | Container |
| D2580-1                            | 205 Bent Tube           | 1 Ea (1 ea)   | 90-Start up Operation | 005328    |
| D2576-3                            | Step (Machining Detail) | 1 Ea (1 ea)   | 150-Skidtubes         | S100429   |
| D4202-1                            | Spacer                  | 24 Ea (24 ea) | 150-Skidtubes         | 5069014   |
| AN3-5A                             | Bolt                    | 2 Ea (2 ea)   | 210-HandFinish        | 504931    |
| AN4-45A                            | Bolt                    | 8 Ea (8 ea)   | 210-HandFinish        | 5675480   |
| D2570                              | Bushing (X5) S105576    | 16 Ea (16 ea) | 210-HandFinish (X1)   | 5094561   |
| D2594-1                            | Plug                    | 8 Ea (8 ea)   | 210-HandFinish        | * 5108206 |
| D2594-3                            | O-Ring                  | 8 Ea (8 ea)   | 210-HandFinish        | * 5108247 |
| D2855                              | Cap                     | 1 Ea (1 ea)   | 210-HandFinish        | 5084102   |
| D4406-041                          | Fwd Wearplate Assembly  | 1 Ea (1 ea)   | 210-HandFinish        | 5066049   |
| D4406-043                          | Aft Wearplate Assembly  | 1 Ea (1 ea)   | 210-HandFinish        | 5105487   |
| MS21042-4                          | Nut                     | 8 Ea (8 ea)   | 210-HandFinish        | 5104276   |
| NAS1149D0332J                      | Washer                  | 2 Ea (2 ea)   | 210-HandFinish        | 5638767   |
|                                    |                         |               |                       | 5104143   |
| Job Allocations                    |                         |               |                       |           |
| Operation                          | Component Part          | Required      | Inventory             | Allocated |
| 90-Start up Operation              | D2580-1                 | 1             | 0                     | 0         |
| 150-Skidtubes                      | D2576-3                 | 1             | 64                    | 0         |
|                                    | D4202-1                 | 24            | 312                   | 0         |
| 210-HandFinish                     | AN3-5A                  | 2             | 438                   | 0         |
|                                    | AN4-45A                 | 8             | 78                    | 0         |
|                                    | D2570                   | 16            | 140                   | 0         |
|                                    | D2594-1                 | 8             | 161                   | 0         |
|                                    | D2594-3                 | 8             | 919                   | 0         |
|                                    | D2855                   | 1             | 68                    | 0         |
|                                    | D4406-041               | 1             | 0                     | 0         |
|                                    | D4406-043               | 1             | 2                     | 0         |
|                                    | MS21042-4               | 8             | 77                    | 0         |
|                                    | NAS1149D0332J           | 2             | 1,143                 | 0         |
| Part Specifications                |                         |               |                       |           |
| Specifications could not be found. |                         |               |                       |           |

Plex 8/2/18 7:58 AM Dart.lajeunesse.marie

1211, Kuperus Street,  
Hawthorn, ON K6A 1K7  
CANADA  
TEL.: 1 613 832-6200  
Email: sales@dartaero.com  
www.dartaero.com

**DAKI**  
AEROSPACE

Container No: S103397



Part: D205-634-141

Job No: 181619

Serial No/Batch: S103397

Revision: H/I

Inspector:

Exp Date:

Instructions: TC STC SH96-88 Issue 3, FAA-ATC SR00563NY 08/08/11, EASA S1

| ITEM | QTY<br>-041 | QTY<br>-045 | QTY<br>-047 | QTY<br>-049 | PART NUMBER                                                               | DESCRIPTION         |
|------|-------------|-------------|-------------|-------------|---------------------------------------------------------------------------|---------------------|
| 1    | X           |             |             |             | D2580-041                                                                 | SKIDTUBE ASSEMBLY   |
| 2    |             | X           |             |             | D2580-045                                                                 | SKIDTUBE ASSEMBLY   |
| 3    |             |             | X           |             | D2580-047                                                                 | SKIDTUBE ASSEMBLY   |
| 4    |             |             |             | X           | D2580-049                                                                 | SKIDTUBE ASSEMBLY   |
| 20   | 1           | 1           | 1           | 1           | D2500-1-190                                                               | EXTRUSION           |
| 21   |             |             | 16          | 16          | D2570                                                                     | BUSHING             |
| 22   | 1           | 1           | 1           | 1           | D2576-3                                                                   | STEP                |
| 23   |             | 4           |             |             | D2579                                                                     | SPACER              |
| 24   | 16          | 16          | 8           | 8           | D2594-1                                                                   | PLUG                |
| 25   | 16          | 16          | 8           | 8           | D2594-3                                                                   | O-RING              |
| 26   | 1           | 1           | 1           | 1           | D2596                                                                     | 205 WEB             |
| 27   | 1           | 1           | 1           | 1           | D2855                                                                     | AFT CAP             |
| 28   | 1           | 1           |             |             | D3564-5                                                                   | WEARSHOE            |
| 29   | 1           | 1           |             |             | D3564-9                                                                   | WEARSHOE            |
| 30   | 1           | 1           |             |             | D3564-11                                                                  | WEARSHOE            |
| 31   | 1           | 1           |             |             | D3564-13                                                                  | WEARSHOE            |
| 32   | 20          | 20          | 24          | 24          | D4202-1                                                                   | SPACER              |
| 33   |             |             | 1           |             | D4406-041                                                                 | WEARPLATE ASSEMBLY  |
| 34   |             |             | 1           |             | D4406-043                                                                 | WEARPLATE ASSEMBLY  |
| 35   |             |             |             | 1           | D5061-1                                                                   | FWD WEARPLATE       |
| 36   |             |             |             | 1           | D5061-3                                                                   | AFT WEARPLATE       |
| 50   | 50          | 50          |             |             | ALS7-1032-130<br>or AKS7-1032-130<br>or AKS4-1032-130<br>or AELS-1032-130 | INSERT              |
| 51   | 50          | 50          |             |             | ANSC4A                                                                    | BOLT                |
| 52   | 2           | 2           | 2           | 2           | AN3-5A                                                                    | BOLT                |
| 53   |             |             | 8           | 8           | AN4-45A                                                                   | BOLT                |
| 54   | 50          | 50          |             |             | NAS1149C0332R                                                             | WASHER (AN860C10L)  |
| 55   | 2           | 2           | 2           | 2           | NAS1149D0332J                                                             | WASHER (AN860JD10L) |
| 56   |             |             | 8           | 8           | MS21042-4                                                                 | NUT (OR MS21042L4)  |

#### GENERAL NOTES:

- 1) MATERIAL: N/A
- 2) FINISH: CHEMICAL CONVERSION PER DART QSI 005 4.1 PRIOR TO INSERTING D2596 WEB  
POWDER COAT (-041/-047/-049) GLOSS WHITE (REF 4.3.5.1) PER DART QSI 005 4.3  
POWDER COAT (-045) GREEN SANDEX (REF 4.3.5.8) PER DART QSI 005 4.3  
BLACK ANTI-SKID PAINT AS INDICATED PER DART QSI 005 4.4.
- 3) TOLERANCES ARE PER DART QSI 018 UNLESS OTHERWISE NOTED.
- 4) UNITS: INCHES UNLESS OTHERWISE NOTED.
- 5) BREAK SHARP EDGES: 0.005 TO 0.010 MAX.
- 6) IDENTIFICATION: NONE
- 7) WEIGHT: D2580-041 = 33.7 lbs  
D2580-045 = 33.7 lbs  
D2580-047 = 45.1 lbs  
D2580-049 = 32.0 lbs
- 8) WELDING PER DART QSI 004.
- 9) INSERT D2596 WEB TO LOCATION SHOWN OFF AFT END OF SKIDTUBE AND BOND WEB INTO OUTER TUBE WITH NON-STRUCTURAL SIKAFLEX-241 ADHESIVE PER DART QSI 015 BEFORE BENDING. ENSURE HOLES LINE-UP.
- 10) BEND AS A SMOOTH RADIUS STARTING WITH A MAXIMUM CENTERLINE RADIUS OF 60 AND ENDING WITH A MINIMUM RADIUS OF 30. A MAXIMUM REDUCTION OF 0.200 IN DIAMETER IS ALLOWABLE IN THE BENT PORTION OF THE TUBE.
- 11) USE DART DRILL TEMPLATE DT8217 & DT8937 ONLY FOR D2580-041/-045 TO LOCATE AND DRILL Ø0.297 HOLES FOR WEARSHOE INSERTS. INSTALL ALS7-1032-130 PER SECTIONS B-B AND F-F (50 PLACES) AFTER FINISH. INSTALL ANSC4A BOLTS AND NAS1149C0332R WASHERS WITH SIKAFLEX-241-251.
- 12) INSERT D2594-1 PLUG C/W D2594-3 O-RING IN HOLES MARKED "P" (BOTH SIDES OF TUBE) AFTER FINISH (18 PLACES FOR D2580-041/-045 AND 8 PLACES FOR D2580-047/-049)
- 13) IT IS ACCEPTABLE TO GRIND A RELIEF IN THE D2855 AFT CAP TO PREVENT INTERFERENCE WITH THE SPACER AT THIS LOCATION

SHOP COPY  
RETURN TO  
ENGINEERING  
UNCONTROLLED COPY  
SUBJECT TO AMENDMENT

WITHOUT NOTICE  
WORK ORDER

NO. 181619 MJS  
18-08-02

RELEASED

2017 JUL 05  
ECN7-519

|            |   |     |          |
|------------|---|-----|----------|
| H          | SHEET: PL DELETE D3566-11/51-13 GASKETS, WEIGHTS UPDATED ACCORDINGLY. SHEETS 2 & 4 PICTORIAL UPDATE FOR REMOVAL OF GASKETS                                | SAD | 17.06.09 |
| G          | ADDED -045, -047 WEIGHT UPDATED PER DSI 9508   | AJS | 14.04.09 |
| F          | INCORPORATE DEO D2580-E-1 PER PART12-218   | DC  | 13.06.20 |
| E          | ADD D2580-047 (ZN C4-7) AND D2580-7 (ZN B3-8); INCLUDED DEO D2580-D-1; REFORMATTED DRAWING TO CURRENT STANDARDS; DT8217 & DT8937 WAS TD2577-205 (ZN C4-1) | RF  | 11.06.21 |
| D          | CHANGE TO SS WEARPLATES AND GASKETS, INCLUDE DEO 9124/9183                                                                                                | PH  | 07.04.05 |
| C          | REDRAWN, INCLUDED DEO 9094/9097   | CP  | 06.08.26 |
| B          | AS MANUFACTURED   | DS  | 06.12.02 |
| A          | NEW ISSUE   | DS  | 06.09.16 |
| REV.       | DESCRIPTION   | BY  | DATE     |
| DESIGN     | DS   |     |          |
| DRAWN      | SAD   |     |          |
| CHECKED    | John   |     |          |
| MFG. APPR. | DS   |     |          |
| APPROVED   | DS   |     |          |
| DE APPR.   | DS   |     |          |
| DATE       | 17.06.09   |     |          |

**DART AEROSPACE LTD**  
HAWKESBURY, ONTARIO, CANADA

DRAWING NO.  
D2580  
TITLE  
205 SKIDTUBE ASSEMBLY  
REV. H  
SHEET 1 OF 9  
SCALE  
NTS

COPYRIGHT © 1995 BY DART AEROSPACE LTD  
THIS DOCUMENT IS PRIVATE AND CONFIDENTIAL AND IS SUPPLIED ON THE EXPRESS CONDITION THAT IT IS NOT TO BE USED FOR ANY PURPOSE OR COPIED OR COMMUNICATED TO ANY OTHER PERSON WITHOUT WRITTEN PERMISSION (PROVIDED) DART AEROSPACE LTD.



DQA: \_\_\_\_\_ Date: \_\_\_\_\_




## WORK ORDER NON-CONFORMANCE / UPDATE


QA Closed: \_\_\_\_\_ Date: \_\_\_\_\_

Work Order update only ☐


|   |   |   |  |   |  |
|---|---|---|--|---|--|
| Work Order: _____<br><br>Part No. _____<br><br>NCR No. _____   | <b>DISPOSITION</b><br><br>Rework <input type="checkbox"/><br>Scrap <input type="checkbox"/><br>Use-as-is <input type="checkbox"/><br>Suspected Unapproved <input type="checkbox"/> | <b>AGAINST DEPARTMENT/PROCESS</b><br><br><div style="display: flex; justify-content: space-between;"> <div>           Skid-tube <input type="checkbox"/><br/>           Machining <input type="checkbox"/><br/>           Thermoforming <input type="checkbox"/><br/>           Large Fab <input type="checkbox"/> </div> <div>           Cross tube <input type="checkbox"/><br/>           Small Fab <input type="checkbox"/><br/>           Finishing <input type="checkbox"/><br/>           Composite <input type="checkbox"/> </div> <div>           Water Jet <input type="checkbox"/><br/>           Prod. Eng. Coord. <input type="checkbox"/><br/>           Rec/Store/Packaging <input type="checkbox"/><br/>           Supplier <input type="checkbox"/> </div> <div>           Engineering <input type="checkbox"/><br/>           Quality <input type="checkbox"/><br/>           Other <input type="checkbox"/> </div> </div>   |  |   |  |
| Date : _____   | Step #: _____   | QTY Effective : _____   |  | <b>MRB (QSI042) Approval</b><br><br><br><b>Completed By</b><br><br><br><b>Lead hand / Supervisor Approval Verification</b><br><br><br><b>QC / QA Coordinator Approval</b> |  |
| <b>Description Work Order Deviation</b>   |   | <b>Disposition</b>   |  |   |  |
|   |   |   |  |   |  |
|   |   |   |  |   |  |
| <b>Root Cause</b><br><div style="display: flex;"> <div style="flex: 1;">           Environment <input type="checkbox"/><br/>           Design <input type="checkbox"/><br/>           Doc/Data <input type="checkbox"/><br/>           Equip/Tooling <input type="checkbox"/><br/>           Handling/Pre <input type="checkbox"/><br/>           Material <input type="checkbox"/><br/>           Internal Transport <input type="checkbox"/><br/>           Tribal Knowledge <input type="checkbox"/><br/>           LOA <input type="checkbox"/><br/>           Substation <input type="checkbox"/><br/>           Past Expiry Date <input type="checkbox"/><br/>           Misidentified <input type="checkbox"/> </div> <div style="flex: 1;">           No Re-verification <input type="checkbox"/><br/>           Operator <input type="checkbox"/><br/>           Offset/Setup <input type="checkbox"/><br/>           Supplier <input type="checkbox"/><br/>           Training <input type="checkbox"/><br/>           Use for Testing <input type="checkbox"/><br/>           Poor Information <input type="checkbox"/><br/>           Rushing <input type="checkbox"/><br/>           Product Improvement <input type="checkbox"/><br/>           Process Improvement <input type="checkbox"/><br/>           Manufacturing Process <input type="checkbox"/><br/>           Past Due <input type="checkbox"/> </div> </div> |   | <b>FAULT CATEGORY</b><br><div style="display: flex;"> <div style="flex: 1;">           Pressure/Forced <input type="checkbox"/><br/>           Bending <input type="checkbox"/><br/>           Centre Not Concentric <input type="checkbox"/><br/>           Cracks <input type="checkbox"/><br/>           Crimp/Kink/Ripple/Wave <input type="checkbox"/><br/>           Cuffs <input type="checkbox"/><br/>           Crushing <input type="checkbox"/><br/>           Heat Treat <input type="checkbox"/><br/>           Wave/Twist in Tube <input type="checkbox"/><br/>           Marks/Chatter <input type="checkbox"/> </div> <div style="flex: 1;">           Temperature/Cure <input type="checkbox"/><br/>           Set-up <input type="checkbox"/><br/>           BOM/Route <input type="checkbox"/><br/>           Broken/Damage/Defect <input type="checkbox"/><br/>           Inspection Incomplete/Unqualified <input type="checkbox"/><br/>           Contamination <input type="checkbox"/><br/>           Countersink <input type="checkbox"/><br/>           Cut Too Short <input type="checkbox"/><br/>           Instructions Incomplete/Unclear <input type="checkbox"/><br/>           Drill Holes <input type="checkbox"/> </div> <div style="flex: 1;">           Power Loss/Surge <input type="checkbox"/><br/>           Folio/Program <input type="checkbox"/><br/>           Grain <input type="checkbox"/><br/>           Weld <input type="checkbox"/><br/>           Wrong Stock Pulled <input type="checkbox"/><br/>           Out of Sequence <input type="checkbox"/><br/>           Off-set <input type="checkbox"/><br/>           Mislabeled <input type="checkbox"/><br/>           Fit/Function <input type="checkbox"/><br/>           Misaligned/off center <input type="checkbox"/> </div> <div style="flex: 1;">           Positioned Wrong <input type="checkbox"/><br/>           Outside Dimensions <input type="checkbox"/><br/>           Over/Under tolerance <input type="checkbox"/><br/>           Part Incorrect <input type="checkbox"/><br/>           Part Lost/Missing <input type="checkbox"/><br/>           Part Moved <input type="checkbox"/><br/>           Drawing <input type="checkbox"/><br/>           Finish <input type="checkbox"/><br/>           Misread <input type="checkbox"/><br/>           Turning Sequence <input type="checkbox"/> </div> </div> |  |   |  |
|   |   | OTHER : <input type="checkbox"/>   |  |   |  |

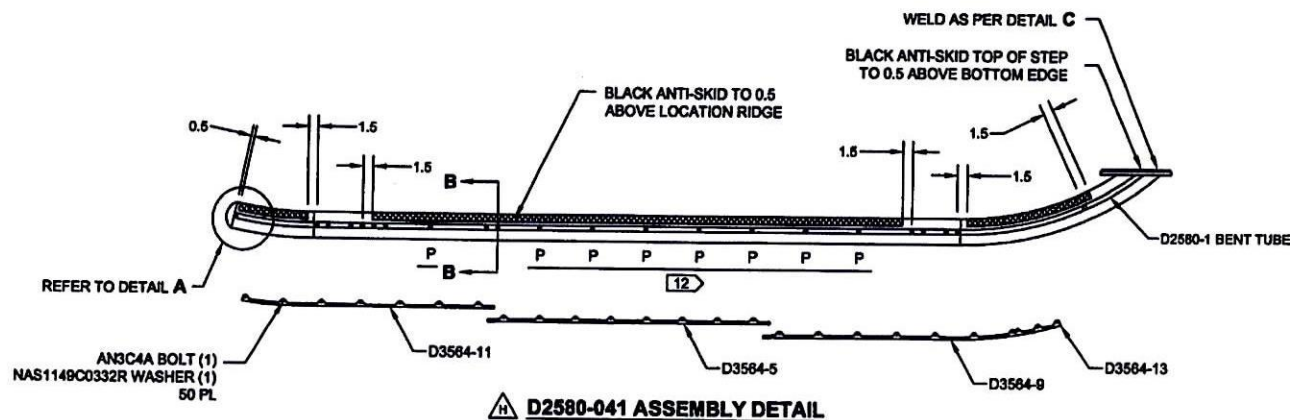

**DETAIL A**  
SCALE 5X

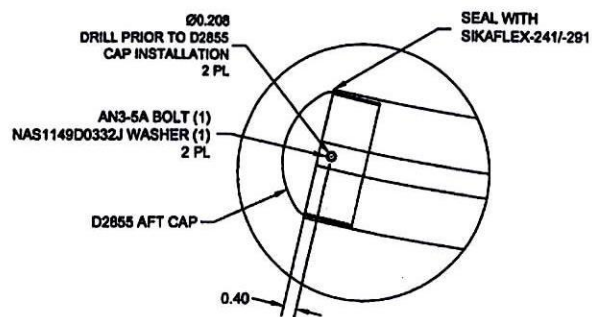


**SECTION B-B**  
SCALE 5X

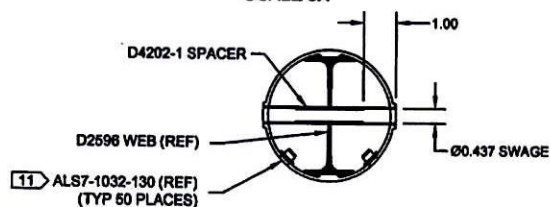

AFTER DRILLING AND BENDING ASSEMBLY  
PERFORM THE FOLLOWING FOR Ø0.508 HOLES ONLY:  
1. INSERT D4202-1 SPACER (20 PLACES)  
2. SWAGE TO Ø0.437 X 1.00 DEEP PER QSI 002  
3. TRIM / GRIND FLUSH PER QSI 002

**DETAIL C**  
SCALE 5X

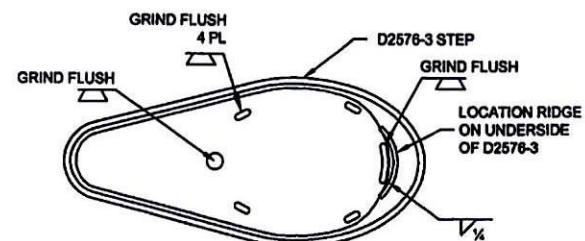

RELEASED

2017 JUL 05

|            |                    |   |              |
|------------|--------------------|---|--------------|
| DESIGN     | DS                 | <b>DART AEROSPACE LTD</b><br>HAWKESBURY, ONTARIO, CANADA   |              |
| DRAWN      | SAD                |   |              |
| CHECKED    | <i>[Signature]</i> | DRAWING NO.<br>D2580   | REV. H       |
| MFG. APPR. | <i>[Signature]</i> |   | SHEET 2 OF 9 |
| APPROVED   | <i>[Signature]</i> | TITLE<br>205 SKIDTUBE ASSEMBLY   | SCALE<br>NTS |
| DE APPR.   | <i>[Signature]</i> |   |              |
| DATE       | 17.06.09           | <small>COPYRIGHT ©1996 BY DART AEROSPACE LTD<br/>THIS DOCUMENT IS PRIVATE AND CONFIDENTIAL AND IS SUPPLIED ON THE EXPRESS CONDITION THAT IT IS NOT TO BE USED FOR ANY PURPOSE OR COPIED OR COMMUNICATED TO ANY OTHER PERSON WITHOUT WRITTEN PERMISSION FROM DART AEROSPACE LTD.</small> |              |

DQA: \_\_\_\_\_ Date: \_\_\_\_\_




## WORK ORDER NON-CONFORMANCE / UPDATE

QA Closed: \_\_\_\_\_ Date: \_\_\_\_\_

Work Order update only ☐

|   |   |   |   |   |   |
|---|---|---|---|---|---|
| Work Order: _____<br><br>Part No. _____<br><br>NCR No. _____   | <b>DISPOSITION</b><br><br>Rework <input type="checkbox"/><br>Scrap <input type="checkbox"/><br>Use-as-is <input type="checkbox"/><br>Suspected Unapproved <input type="checkbox"/>   | <b>AGAINST DEPARTMENT/PROCESS</b><br><br><div style="display: flex; justify-content: space-between;"> <div>           Skid-tube <input type="checkbox"/><br/>           Machining <input type="checkbox"/><br/>           Thermoforming <input type="checkbox"/><br/>           Large Fab <input type="checkbox"/> </div> <div>           Cross tube <input type="checkbox"/><br/>           Small Fab <input type="checkbox"/><br/>           Finishing <input type="checkbox"/><br/>           Composite <input type="checkbox"/> </div> <div>           Water Jet <input type="checkbox"/><br/>           Prod. Eng. Coord. <input type="checkbox"/><br/>           Rec/Store/Packaging <input type="checkbox"/><br/>           Supplier <input type="checkbox"/> </div> <div>           Engineering <input type="checkbox"/><br/>           Quality <input type="checkbox"/><br/>           Other <input type="checkbox"/> </div> </div> |   |   |   |
| Date :   | Step #:   | QTY Effective :   |   | MRB (QSI042) Approval   |   |
| Description Work Order Deviation   |   | Disposition   |   | Completed By   |   |
|   |   |   |   | Lead hand / Supervisor Approval Verification   |   |
|   |   |   |   | QC / QA Coordinator Approval   |   |
|   |   |   |   |   |   |
| Root Cause   |   | FAULT CATEGORY   |   |   |   |
| Environment <input type="checkbox"/><br>Design <input type="checkbox"/><br>Doc/Data <input type="checkbox"/><br>Equip/Tooling <input type="checkbox"/><br>Handling/Pre <input type="checkbox"/><br>Material <input type="checkbox"/><br>Internal Transport <input type="checkbox"/><br>Tribal Knowledge <input type="checkbox"/><br>LOA <input type="checkbox"/><br>Substation <input type="checkbox"/><br>Past Expiry Date <input type="checkbox"/><br>Misidentified <input type="checkbox"/> | No Re-verification <input type="checkbox"/><br>Operator <input type="checkbox"/><br>Offset/Setup <input type="checkbox"/><br>Supplier <input type="checkbox"/><br>Training <input type="checkbox"/><br>Use for Testing <input type="checkbox"/><br>Poor Information <input type="checkbox"/><br>Rushing <input type="checkbox"/><br>Product Improvement <input type="checkbox"/><br>Process Improvement <input type="checkbox"/><br>Manufacturing Process <input type="checkbox"/><br>Past Due <input type="checkbox"/> | Pressure/Forced <input type="checkbox"/><br>Bending <input type="checkbox"/><br>Centre Not Concentric <input type="checkbox"/><br>Cracks <input type="checkbox"/><br>Crimp/Kink/Ripple/Wave <input type="checkbox"/><br>Cuffs <input type="checkbox"/><br>Crushing <input type="checkbox"/><br>Heat Treat <input type="checkbox"/><br>Wave/Twist in Tube <input type="checkbox"/><br>Marks/Chatter <input type="checkbox"/>   | Temperature/Cure <input type="checkbox"/><br>Set-up <input type="checkbox"/><br>BOM/Route <input type="checkbox"/><br>Broken/Damage/Defect <input type="checkbox"/><br>Inspection Incomplete/Unqualified <input type="checkbox"/><br>Contamination <input type="checkbox"/><br>Countersink <input type="checkbox"/><br>Cut Too Short <input type="checkbox"/><br>Instructions Incomplete/Unclear <input type="checkbox"/><br>Drill Holes <input type="checkbox"/> | Power Loss/Surge <input type="checkbox"/><br>Folio/Program <input type="checkbox"/><br>Grain <input type="checkbox"/><br>Weld <input type="checkbox"/><br>Wrong Stock Pulled <input type="checkbox"/><br>Out of Sequence <input type="checkbox"/><br>Off-set <input type="checkbox"/><br>Misabeled <input type="checkbox"/><br>Fit/Function <input type="checkbox"/><br>Misaligned/off center <input type="checkbox"/> | Positioned Wrong <input type="checkbox"/><br>Outside Dimensions <input type="checkbox"/><br>Over/Under tolerance <input type="checkbox"/><br>Part Incorrect <input type="checkbox"/><br>Part Lost/Missing <input type="checkbox"/><br>Part Moved <input type="checkbox"/><br>Drawing <input type="checkbox"/><br>Finish <input type="checkbox"/><br>Misread <input type="checkbox"/><br>Turning Sequence <input type="checkbox"/> |
| OTHER : _____   |   |   |   |   |   |

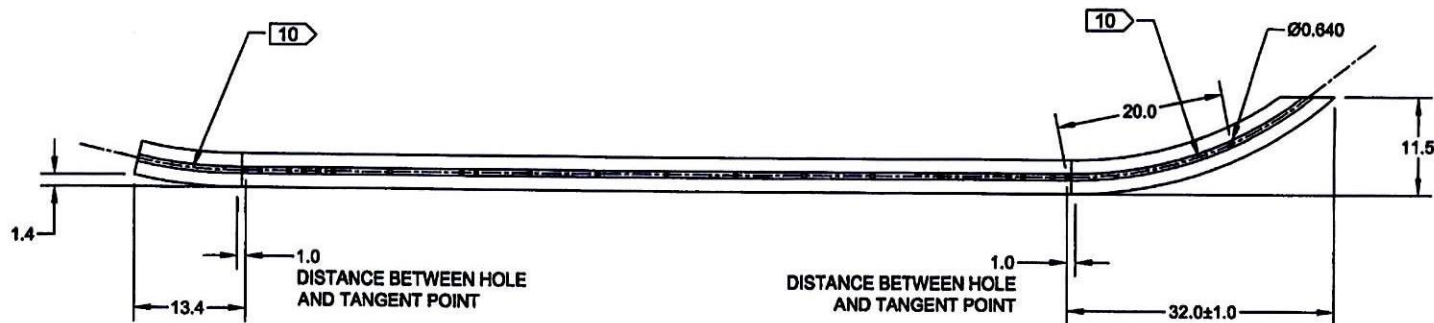

**D2580-1 BENT TUBE**  
(MAKE FROM D2580-101 TUBE)

RELEASED  
2017 JUL 05 *up*

|            |                    |   |                        |
|------------|--------------------|---|------------------------|
| DESIGN     | DS                 | <b>DART AEROSPACE LTD</b><br>HAWKESBURY, ONTARIO, CANADA   |                        |
| DRAWN      | SAD                |   |                        |
| CHECKED    | <i>[Signature]</i> | DRAWING NO.<br>D2580   | REV. H<br>SHEET 3 OF 9 |
| MFG. APPR. | <i>[Signature]</i> | TITLE   | SCALE                  |
| APPROVED   | <i>[Signature]</i> | 205 SKIDTUBE ASSEMBLY   | NTS                    |
| DE APPR.   | <i>[Signature]</i> | COPYRIGHT © 1986 BY DART AEROSPACE LTD<br>THIS DOCUMENT IS PRIVATE AND CONFIDENTIAL AND IS SUPPLIED ON THE EXPRESS CONDITION THAT IT IS<br>NOT TO BE USED FOR ANY PURPOSE OR COPIED OR COMMUNICATED TO ANY OTHER PERSON WITHOUT<br>WRITTEN PERMISSION FROM DART AEROSPACE LTD. |                        |
| DATE       | 17.06.09           |   |                        |



DQA: \_\_\_\_\_ Date: \_\_\_\_\_

## WORK ORDER NON-CONFORMANCE / UPDATE




QA Closed: \_\_\_\_\_ Date: \_\_\_\_\_

Work Order update only ☐


|   |   |   |   |   |   |
|---|---|---|---|---|---|
| Work Order: _____<br><br>Part No. _____<br><br>NCR No. _____   | <b>DISPOSITION</b><br><br>Rework <input type="checkbox"/><br>Scrap <input type="checkbox"/><br>Use-as-is <input type="checkbox"/><br>Suspected Unapproved <input type="checkbox"/>   | <b>AGAINST DEPARTMENT/PROCESS</b><br><br><div style="display: flex; justify-content: space-between;"> <div>             Skid-tube <input type="checkbox"/><br/>             Machining <input type="checkbox"/><br/>             Thermoforming <input type="checkbox"/><br/>             Large Fab <input type="checkbox"/> </div> <div>             Cross tube <input type="checkbox"/><br/>             Small Fab <input type="checkbox"/><br/>             Finishing <input type="checkbox"/><br/>             Composite <input type="checkbox"/> </div> <div>             Water Jet <input type="checkbox"/><br/>             Prod. Eng. Coord. <input type="checkbox"/><br/>             Rec/Store/Packaging <input type="checkbox"/><br/>             Supplier <input type="checkbox"/> </div> <div>             Engineering <input type="checkbox"/><br/>             Quality <input type="checkbox"/><br/>             Other <input type="checkbox"/> </div> </div> |   |   |   |
| Date :   | Step #:   | QTY Effective :   |   | MRB (QSI042) Approval   |   |
| Description Work Order Deviation   |   | Disposition   |   | Completed By   |   |
|   |   |   |   | Lead hand / Supervisor Approval Verification   |   |
|   |   |   |   | QC / QA Coordinator Approval   |   |
|   |   |   |   |   |   |
| Root Cause   |   | FAULT CATEGORY   |   |   |   |
| Environment <input type="checkbox"/><br>Design <input type="checkbox"/><br>Doc/Data <input type="checkbox"/><br>Equip/Tooling <input type="checkbox"/><br>Handling/Pre <input type="checkbox"/><br>Material <input type="checkbox"/><br>Internal Transport <input type="checkbox"/><br>Tribal Knowledge <input type="checkbox"/><br>LOA <input type="checkbox"/><br>Substation <input type="checkbox"/><br>Past Expiry Date <input type="checkbox"/><br>Misidentified <input type="checkbox"/> | No Re-verification <input type="checkbox"/><br>Operator <input type="checkbox"/><br>Offset/Setup <input type="checkbox"/><br>Supplier <input type="checkbox"/><br>Training <input type="checkbox"/><br>Use for Testing <input type="checkbox"/><br>Poor Information <input type="checkbox"/><br>Rushing <input type="checkbox"/><br>Product Improvement <input type="checkbox"/><br>Process Improvement <input type="checkbox"/><br>Manufacturing Process <input type="checkbox"/><br>Past Due <input type="checkbox"/> | Pressure/Forced <input type="checkbox"/><br>Bending <input type="checkbox"/><br>Centre Not Concentric <input type="checkbox"/><br>Cracks <input type="checkbox"/><br>Crimp/Kink/Ripple/Wave <input type="checkbox"/><br>Cuffs <input type="checkbox"/><br>Crushing <input type="checkbox"/><br>Heat Treat <input type="checkbox"/><br>Wave/Twist in Tube <input type="checkbox"/><br>Marks/Chatter <input type="checkbox"/>   | Temperature/Cure <input type="checkbox"/><br>Set-up <input type="checkbox"/><br>BOM/Route <input type="checkbox"/><br>Broken/Damage/Defect <input type="checkbox"/><br>Inspection Incomplete/Unqualified <input type="checkbox"/><br>Contamination <input type="checkbox"/><br>Countersink <input type="checkbox"/><br>Cut Too Short <input type="checkbox"/><br>Instructions Incomplete/Unclear <input type="checkbox"/><br>Drill Holes <input type="checkbox"/> | Power Loss/Surge <input type="checkbox"/><br>Folio/Program <input type="checkbox"/><br>Grain <input type="checkbox"/><br>Weld <input type="checkbox"/><br>Wrong Stock Pulled <input type="checkbox"/><br>Out of Sequence <input type="checkbox"/><br>Off-set <input type="checkbox"/><br>Mislabeled <input type="checkbox"/><br>Fit/Function <input type="checkbox"/><br>Misaligned/off center <input type="checkbox"/> | Positioned Wrong <input type="checkbox"/><br>Outside Dimensions <input type="checkbox"/><br>Over/Under tolerance <input type="checkbox"/><br>Part Incorrect <input type="checkbox"/><br>Part Lost/Missing <input type="checkbox"/><br>Part Moved <input type="checkbox"/><br>Drawing <input type="checkbox"/><br>Finish <input type="checkbox"/><br>Misread <input type="checkbox"/><br>Turning Sequence <input type="checkbox"/> |
| OTHER : <input type="checkbox"/>   |   |   |   |   |   |



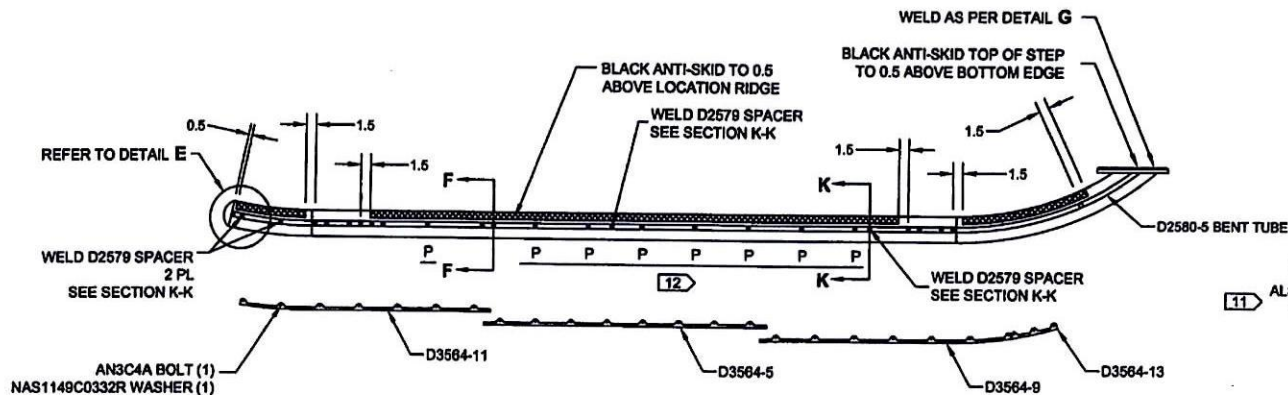


**D2580-045 ASSEMBLY DETAIL**

**SECTION K-K  
SCALE 5X**

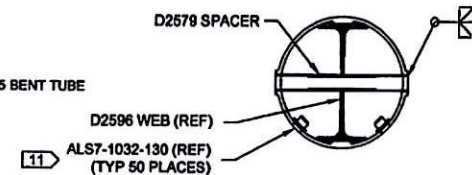


AFTER DRILLING AND BENDING ASSEMBLY  
PERFORM THE FOLLOWING FOR Ø0.508 HOLES ONLY:  
1. CHAMFER HOLE 0.050 X 45°  
2. INSERT D2579 SPACER (4 PLACES)  
3. WELD INTO PLACE AND GRIND FLUSH  
4. DO NOT C'BORE

**DETAIL E  
SCALE 5X**

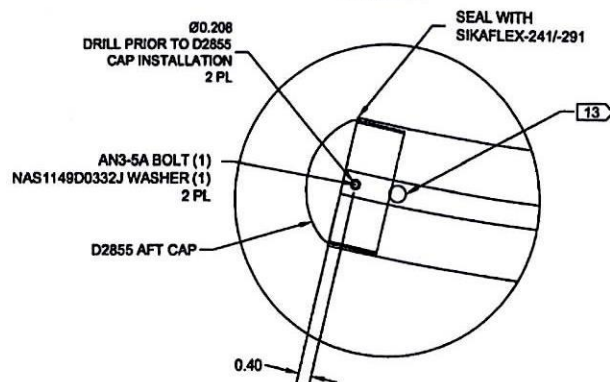


**SECTION F-F  
SCALE 5X**

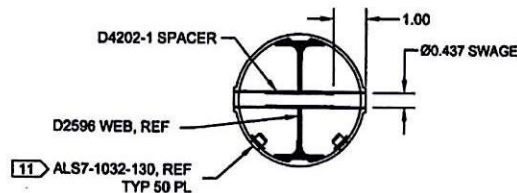

AFTER DRILLING AND BENDING ASSEMBLY  
PERFORM THE FOLLOWING FOR Ø0.508 HOLES ONLY:  
1. INSERT D4202-1 SPACER (20 PLACES)  
2. SWAGE TO Ø0.437 X 1.00 DEEP PER QSI 002  
3. TRIM/GRIND FLUSH PER QSI 002

**DETAIL G  
SCALE 5X**

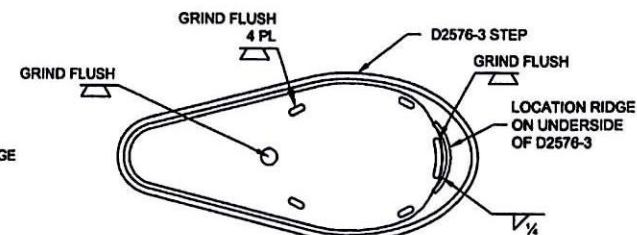

RELEASED  
2017 JUL 05

|            |                    |   |                        |
|------------|--------------------|---|------------------------|
| DESIGN     | DS                 | <b>DART AEROSPACE LTD</b><br>HAWKESBURY, ONTARIO, CANADA   |                        |
| DRAWN      | SAD                |   |                        |
| CHECKED    | <i>[Signature]</i> | DRAWING NO.<br>D2580   | REV. H<br>SHEET 4 OF 9 |
| MFG. APPR. | <i>[Signature]</i> | TITLE<br>205 SKIDTUBE ASSEMBLY   | SCALE<br>NTS           |
| APPROVED   | <i>[Signature]</i> | COPYRIGHT © 1996 BY DART AEROSPACE LTD<br>THIS DOCUMENT IS PRIVATE AND CONFIDENTIAL AND IS SUPPLIED ON THE EXPRESS CONDITION THAT IT IS<br>NOT TO BE USED FOR ANY PURPOSE OR COPIED OR REPRODUCED IN ANY MANNER WITHOUT<br>WRITTEN PERMISSION FROM DART AEROSPACE LTD. |                        |
| DE APPR.   | <i>[Signature]</i> |   |                        |
| DATE       | 17.06.09           |   |                        |

DQA: \_\_\_\_\_ Date: \_\_\_\_\_



## WORK ORDER NON-CONFORMANCE / UPDATE


QA Closed: \_\_\_\_\_ Date: \_\_\_\_\_

Work Order update only ☐

|                                                              |   |   |  |   |  |
|--------------------------------------------------------------|---|---|--|---|--|
| Work Order: _____<br><br>Part No. _____<br><br>NCR No. _____ | <b>DISPOSITION</b><br><br>Rework <input type="checkbox"/><br>Scrap <input type="checkbox"/><br>Use-as-is <input type="checkbox"/><br>Suspected Unapproved <input type="checkbox"/> | <b>AGAINST DEPARTMENT/PROCESS</b><br><br><div style="display: flex; justify-content: space-between;"> <div>           Skid-tube <input type="checkbox"/><br/>           Machining <input type="checkbox"/><br/>           Thermoforming <input type="checkbox"/><br/>           Large Fab <input type="checkbox"/> </div> <div>           Cross tube <input type="checkbox"/><br/>           Small Fab <input type="checkbox"/><br/>           Finishing <input type="checkbox"/><br/>           Composite <input type="checkbox"/> </div> <div>           Water Jet <input type="checkbox"/><br/>           Prod. Eng. Coord. <input type="checkbox"/><br/>           Rec/Store/Packaging <input type="checkbox"/><br/>           Supplier <input type="checkbox"/> </div> <div>           Engineering <input type="checkbox"/><br/>           Quality <input type="checkbox"/><br/>           Other <input type="checkbox"/> </div> </div> |  |   |  |
| Date :                                                       | Step #:   | QTY Effective :   |  | <b>MRB (QSI042) Approval</b><br><br><div style="border: 1px solid black; height: 150px; margin-top: 10px;"></div>                      |  |
| <b>Description Work Order Deviation</b>                      |   | <b>Disposition</b>   |  |   |  |
|                                                              |   |   |  |   |  |
|                                                              |   |   |  |   |  |
|                                                              |   |   |  | <b>Completed By</b><br><br><div style="border: 1px solid black; height: 40px; margin-top: 5px;"></div>                                 |  |
|                                                              |   |   |  | <b>Lead hand / Supervisor Approval Verification</b><br><br><div style="border: 1px solid black; height: 40px; margin-top: 5px;"></div> |  |
|                                                              |   |   |  | <b>QC / QA Coordinator Approval</b><br><br><div style="border: 1px solid black; height: 40px; margin-top: 5px;"></div>                 |  |

| Root Cause                                  |                                                |                                                 | FAULT CATEGORY                                             |                                                |                                               |
|---------------------------------------------|------------------------------------------------|-------------------------------------------------|------------------------------------------------------------|------------------------------------------------|-----------------------------------------------|
| Environment <input type="checkbox"/>        | No Re-verification <input type="checkbox"/>    | Pressure/Forced <input type="checkbox"/>        | Temperature/Cure <input type="checkbox"/>                  | Power Loss/Surge <input type="checkbox"/>      | Positioned Wrong <input type="checkbox"/>     |
| Design <input type="checkbox"/>             | Operator <input type="checkbox"/>              | Bending <input type="checkbox"/>                | Set-up <input type="checkbox"/>                            | Folio/Program <input type="checkbox"/>         | Outside Dimensions <input type="checkbox"/>   |
| Doc/Data <input type="checkbox"/>           | Offset/Setup <input type="checkbox"/>          | Centre Not Concentric <input type="checkbox"/>  | BOM/Route <input type="checkbox"/>                         | Grain <input type="checkbox"/>                 | Over/Under tolerance <input type="checkbox"/> |
| Equip/Tooling <input type="checkbox"/>      | Supplier <input type="checkbox"/>              | Cracks <input type="checkbox"/>                 | Broken/Damage/Defect <input type="checkbox"/>              | Weld <input type="checkbox"/>                  | Part Incorrect <input type="checkbox"/>       |
| Handling/Pre <input type="checkbox"/>       | Training <input type="checkbox"/>              | Crimp/Kink/Ripple/Wave <input type="checkbox"/> | Inspection Incomplete/Unqualified <input type="checkbox"/> | Wrong Stock Pulled <input type="checkbox"/>    | Part Lost/Missing <input type="checkbox"/>    |
| Material <input type="checkbox"/>           | Use for Testing <input type="checkbox"/>       | Cuffs <input type="checkbox"/>                  | Contamination <input type="checkbox"/>                     | Out of Sequence <input type="checkbox"/>       | Part Moved <input type="checkbox"/>           |
| Internal Transport <input type="checkbox"/> | Poor Information <input type="checkbox"/>      | Crushing <input type="checkbox"/>               | Countersink <input type="checkbox"/>                       | Off-set <input type="checkbox"/>               | Drawing <input type="checkbox"/>              |
| Tribal Knowledge <input type="checkbox"/>   | Rushing <input type="checkbox"/>               | Heat Treat <input type="checkbox"/>             | Cut Too Short <input type="checkbox"/>                     | Mislabeled <input type="checkbox"/>            | Finish <input type="checkbox"/>               |
| LOA <input type="checkbox"/>                | Product Improvement <input type="checkbox"/>   | Wave/Twist in Tube <input type="checkbox"/>     | Instructions Incomplete/Unclear <input type="checkbox"/>   | Fit/Function <input type="checkbox"/>          | Misread <input type="checkbox"/>              |
| Substation <input type="checkbox"/>         | Process Improvement <input type="checkbox"/>   | Marks/Chatter <input type="checkbox"/>          | Drill Holes <input type="checkbox"/>                       | Misaligned/off center <input type="checkbox"/> | Turning Sequence <input type="checkbox"/>     |
| Past Expiry Date <input type="checkbox"/>   | Manufacturing Process <input type="checkbox"/> | <b>OTHER :</b> _____<br>_____<br>_____          |                                                            |                                                |                                               |
| Misidentified <input type="checkbox"/>      | Past Due <input type="checkbox"/>              |                                                 |                                                            |                                                |                                               |



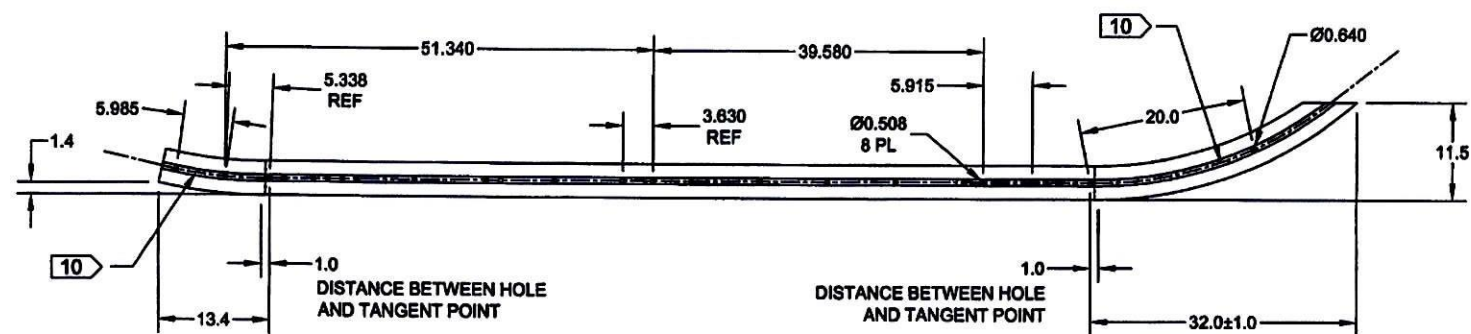

**D2580-5 BENT TUBE**  
(MAKE FROM D2580-101 TUBE)

RELEASED

2017 JUL 05

|            |                    |   |              |
|------------|--------------------|---|--------------|
| DESIGN     | DS                 | <b>DART AEROSPACE LTD</b><br>HAWKESBURY, ONTARIO, CANADA   |              |
| DRAWN      | SAD                |   |              |
| CHECKED    | <i>[Signature]</i> | DRAWING NO.<br>D2580   | REV. H       |
| MFG. APPR. | <i>[Signature]</i> | TITLE<br>205 SKIDTUBE ASSEMBLY   | SHEET 5 OF 9 |
| APPROVED   | <i>[Signature]</i> | SCALE<br>NTS   |              |
| DE APPR.   | <i>[Signature]</i> | COPYRIGHT © 1996 BY DART AEROSPACE LTD<br>THIS DOCUMENT IS PRIVATE AND CONFIDENTIAL AND IS SUPPLIED ON THE EXPRESS CONDITION THAT IT IS<br>NOT TO BE USED FOR ANY PURPOSE OR COPIED OR DISSEMINATED TO ANY OTHER PERSON WITHOUT<br>WRITTEN PERMISSION FROM DART AEROSPACE LTD. |              |
| DATE       | 17.06.09           |   |              |

DQA: \_\_\_\_\_ Date: \_\_\_\_\_

## WORK ORDER NON-CONFORMANCE / UPDATE



QA Closed: \_\_\_\_\_ Date: \_\_\_\_\_

Work Order update only ☐

|   |   |   |   |   |   |
|---|---|---|---|---|---|
| Work Order: _____<br><br>Part No. _____<br><br>NCR No. _____   | <b>DISPOSITION</b><br><br>Rework <input type="checkbox"/><br>Scrap <input type="checkbox"/><br>Use-as-is <input type="checkbox"/><br>Suspected Unapproved <input type="checkbox"/>   | <b>AGAINST DEPARTMENT/PROCESS</b><br><br><div style="display: flex; justify-content: space-between;"> <div>           Skid-tube <input type="checkbox"/><br/>           Machining <input type="checkbox"/><br/>           Thermoforming <input type="checkbox"/><br/>           Large Fab <input type="checkbox"/> </div> <div>           Cross tube <input type="checkbox"/><br/>           Small Fab <input type="checkbox"/><br/>           Finishing <input type="checkbox"/><br/>           Composite <input type="checkbox"/> </div> <div>           Water Jet <input type="checkbox"/><br/>           Prod. Eng. Coord. <input type="checkbox"/><br/>           Rec/Store/Packaging <input type="checkbox"/><br/>           Supplier <input type="checkbox"/> </div> <div>           Engineering <input type="checkbox"/><br/>           Quality <input type="checkbox"/><br/>           Other <input type="checkbox"/> </div> </div> |   |   |   |
| Date :   | Step #:   | QTY Effective :   |   | MRB (QSI042) Approval   |   |
| Description Work Order Deviation   |   | Disposition   |   | Completed By   |   |
|   |   |   |   | Lead hand / Supervisor Approval Verification   |   |
|   |   |   |   | QC / QA Coordinator Approval   |   |
|   |   |   |   |   |   |
| Root Cause   |   | FAULT CATEGORY   |   |   |   |
| Environment <input type="checkbox"/><br>Design <input type="checkbox"/><br>Doc/Data <input type="checkbox"/><br>Equip/Tooling <input type="checkbox"/><br>Handling/Pre <input type="checkbox"/><br>Material <input type="checkbox"/><br>Internal Transport <input type="checkbox"/><br>Tribal Knowledge <input type="checkbox"/><br>LOA <input type="checkbox"/><br>Substation <input type="checkbox"/><br>Past Expiry Date <input type="checkbox"/><br>Misidentified <input type="checkbox"/> | No Re-verification <input type="checkbox"/><br>Operator <input type="checkbox"/><br>Offset/Setup <input type="checkbox"/><br>Supplier <input type="checkbox"/><br>Training <input type="checkbox"/><br>Use for Testing <input type="checkbox"/><br>Poor Information <input type="checkbox"/><br>Rushing <input type="checkbox"/><br>Product Improvement <input type="checkbox"/><br>Process Improvement <input type="checkbox"/><br>Manufacturing Process <input type="checkbox"/><br>Past Due <input type="checkbox"/> | Pressure/Forced <input type="checkbox"/><br>Bending <input type="checkbox"/><br>Centre Not Concentric <input type="checkbox"/><br>Cracks <input type="checkbox"/><br>Crimp/Kink/Ripple/Wave <input type="checkbox"/><br>Cuffs <input type="checkbox"/><br>Crushing <input type="checkbox"/><br>Heat Treat <input type="checkbox"/><br>Wave/Twist in Tube <input type="checkbox"/><br>Marks/Chatter <input type="checkbox"/>   | Temperature/Cure <input type="checkbox"/><br>Set-up <input type="checkbox"/><br>BOM/Route <input type="checkbox"/><br>Broken/Damage/Defect <input type="checkbox"/><br>Inspection Incomplete/Unqualified <input type="checkbox"/><br>Contamination <input type="checkbox"/><br>Countersink <input type="checkbox"/><br>Cut Too Short <input type="checkbox"/><br>Instructions Incomplete/Unclear <input type="checkbox"/><br>Drill Holes <input type="checkbox"/> | Power Loss/Surge <input type="checkbox"/><br>Folio/Program <input type="checkbox"/><br>Grain <input type="checkbox"/><br>Weld <input type="checkbox"/><br>Wrong Stock Pulled <input type="checkbox"/><br>Out of Sequence <input type="checkbox"/><br>Off-set <input type="checkbox"/><br>Misabeled <input type="checkbox"/><br>Fit/Function <input type="checkbox"/><br>Misaligned/off center <input type="checkbox"/> | Positioned Wrong <input type="checkbox"/><br>Outside Dimensions <input type="checkbox"/><br>Over/Under tolerance <input type="checkbox"/><br>Part Incorrect <input type="checkbox"/><br>Part Lost/Missing <input type="checkbox"/><br>Part Moved <input type="checkbox"/><br>Drawing <input type="checkbox"/><br>Finish <input type="checkbox"/><br>Misread <input type="checkbox"/><br>Turning Sequence <input type="checkbox"/> |
| OTHER : <input type="checkbox"/>   |   |   |   |   |   |





DQA: \_\_\_\_\_ Date: \_\_\_\_\_

## WORK ORDER NON-CONFORMANCE / UPDATE







QA Closed: \_\_\_\_\_ Date: \_\_\_\_\_

Work Order update only ☐

|   |   |   |   |   |   |
|---|---|---|---|---|---|
| Work Order: _____<br><br>Part No. _____<br><br>NCR No. _____   | <b>DISPOSITION</b><br><br>Rework <input type="checkbox"/><br>Scrap <input type="checkbox"/><br>Use-as-is <input type="checkbox"/><br>Suspected Unapproved <input type="checkbox"/>   | <b>AGAINST DEPARTMENT/PROCESS</b><br><br><div style="display: flex; justify-content: space-between;"> <div>             Skid-tube <input type="checkbox"/><br/>             Machining <input type="checkbox"/><br/>             Thermoforming <input type="checkbox"/><br/>             Large Fab <input type="checkbox"/> </div> <div>             Cross tube <input type="checkbox"/><br/>             Small Fab <input type="checkbox"/><br/>             Finishing <input type="checkbox"/><br/>             Composite <input type="checkbox"/> </div> <div>             Water Jet <input type="checkbox"/><br/>             Prod. Eng. Coord. <input type="checkbox"/><br/>             Rec/Store/Packaging <input type="checkbox"/><br/>             Supplier <input type="checkbox"/> </div> <div>             Engineering <input type="checkbox"/><br/>             Quality <input type="checkbox"/><br/>             Other <input type="checkbox"/> </div> </div> |   |   |   |
| Date :   | Step #:   | QTY Effective :   |   | MRB (QSI042) Approval   |   |
| Description Work Order Deviation   |   | Disposition   |   | Completed By   |   |
|   |   |   |   | Lead hand / Supervisor Approval Verification   |   |
|   |   |   |   | QC / QA Coordinator Approval   |   |
|   |   |   |   |   |   |
| Root Cause   |   | FAULT CATEGORY   |   |   |   |
| Environment <input type="checkbox"/><br>Design <input type="checkbox"/><br>Doc/Data <input type="checkbox"/><br>Equip/Tooling <input type="checkbox"/><br>Handling/Pre <input type="checkbox"/><br>Material <input type="checkbox"/><br>Internal Transport <input type="checkbox"/><br>Tribal Knowledge <input type="checkbox"/><br>LOA <input type="checkbox"/><br>Substation <input type="checkbox"/><br>Past Expiry Date <input type="checkbox"/><br>Misidentified <input type="checkbox"/> | No Re-verification <input type="checkbox"/><br>Operator <input type="checkbox"/><br>Offset/Setup <input type="checkbox"/><br>Supplier <input type="checkbox"/><br>Training <input type="checkbox"/><br>Use for Testing <input type="checkbox"/><br>Poor Information <input type="checkbox"/><br>Rushing <input type="checkbox"/><br>Product Improvement <input type="checkbox"/><br>Process Improvement <input type="checkbox"/><br>Manufacturing Process <input type="checkbox"/><br>Past Due <input type="checkbox"/> | Pressure/Forced <input type="checkbox"/><br>Bending <input type="checkbox"/><br>Centre Not Concentric <input type="checkbox"/><br>Cracks <input type="checkbox"/><br>Crimp/Kink/Ripple/Wave <input type="checkbox"/><br>Cuffs <input type="checkbox"/><br>Crushing <input type="checkbox"/><br>Heat Treat <input type="checkbox"/><br>Wave/Twist in Tube <input type="checkbox"/><br>Marks/Chatter <input type="checkbox"/>   | Temperature/Cure <input type="checkbox"/><br>Set-up <input type="checkbox"/><br>BOM/Route <input type="checkbox"/><br>Broken/Damage/Defect <input type="checkbox"/><br>Inspection Incomplete/Unqualified <input type="checkbox"/><br>Contamination <input type="checkbox"/><br>Countersink <input type="checkbox"/><br>Cut Too Short <input type="checkbox"/><br>Instructions Incomplete/Unclear <input type="checkbox"/><br>Drill Holes <input type="checkbox"/> | Power Loss/Surge <input type="checkbox"/><br>Folio/Program <input type="checkbox"/><br>Grain <input type="checkbox"/><br>Weld <input type="checkbox"/><br>Wrong Stock Pulled <input type="checkbox"/><br>Out of Sequence <input type="checkbox"/><br>Off-set <input type="checkbox"/><br>Misabeled <input type="checkbox"/><br>Fit/Function <input type="checkbox"/><br>Misaligned/off center <input type="checkbox"/> | Positioned Wrong <input type="checkbox"/><br>Outside Dimensions <input type="checkbox"/><br>Over/Under tolerance <input type="checkbox"/><br>Part Incorrect <input type="checkbox"/><br>Part Lost/Missing <input type="checkbox"/><br>Part Moved <input type="checkbox"/><br>Drawing <input type="checkbox"/><br>Finish <input type="checkbox"/><br>Misread <input type="checkbox"/><br>Turning Sequence <input type="checkbox"/> |
| OTHER : _____   |   |   |   |   |   |



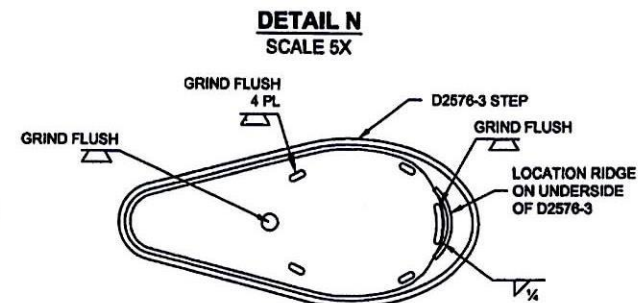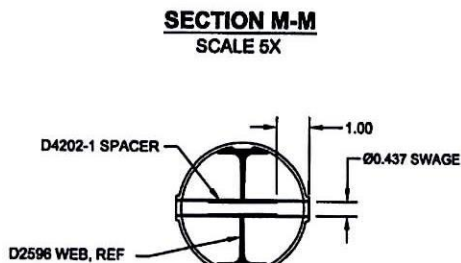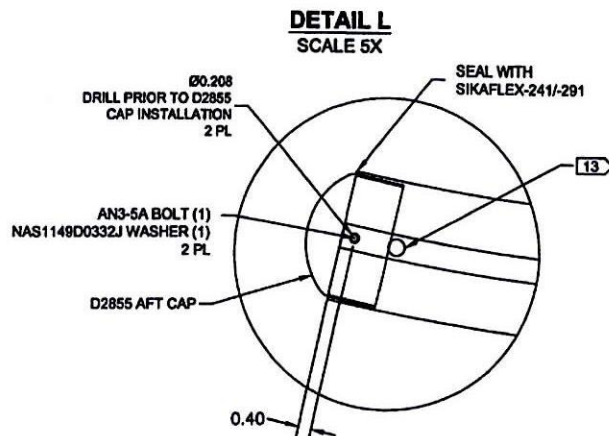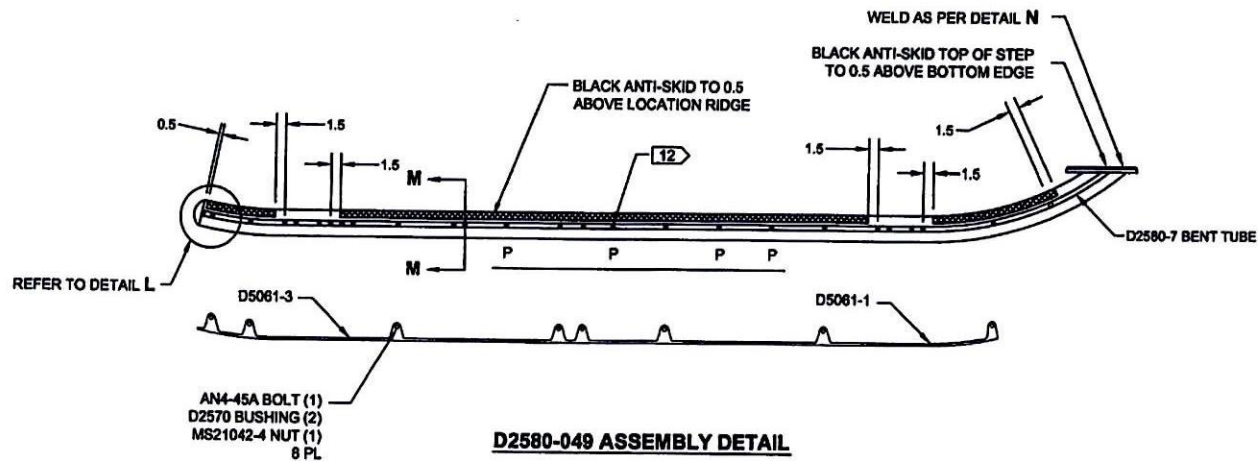

AFTER DRILLING AND BENDING ASSEMBLY  
PERFORM THE FOLLOWING FOR Ø0.508 HOLES ONLY:  
1. INSERT D4202-1 SPACER (24 PLACES)  
2. SWAGE TO Ø0.437 X 1.00 DEEP PER QSI 002  
3. TRIM/GRIND FLUSH PER QSI 002

RELEASED

2017 JUL 05 up

|            |                    |   |              |
|------------|--------------------|---|--------------|
| DESIGN     | DS                 | <b>DART AEROSPACE LTD</b><br>HAWKESBURY, ONTARIO, CANADA   |              |
| DRAWN      | SAD                |   |              |
| CHECKED    | <i>[Signature]</i> | DRAWING NO.   | REV. H       |
| MFG. APPR. | <i>[Signature]</i> | D2580   | SHEET 7 OF 9 |
| APPROVED   | <i>[Signature]</i> | TITLE   | SCALE        |
| DE APPR.   | <i>[Signature]</i> | 205 SKIDTUBE ASSEMBLY   | NTS          |
| DATE       | 17.06.09           | COPYRIGHT © 1996 BY DART AEROSPACE LTD<br>THIS DOCUMENT IS PRIVATE AND CONFIDENTIAL AND IS SUPPLIED ON THE EXPRESS CONDITION THAT IT IS<br>NOT TO BE USED FOR ANY PURPOSE OR COPIED OR COMMUNICATED TO ANY OTHER PERSON WITHOUT<br>WRITTEN PERMISSION FROM DART AEROSPACE LTD. |              |

DQA: \_\_\_\_\_ Date: \_\_\_\_\_




## WORK ORDER NON-CONFORMANCE / UPDATE

QA Closed: \_\_\_\_\_ Date: \_\_\_\_\_

Work Order update only ☐

|   |   |   |  |   |  |
|---|---|---|--|---|--|
| Work Order: _____<br><br>Part No. _____<br><br>NCR No. _____   | <b>DISPOSITION</b><br><br>Rework <input type="checkbox"/><br>Scrap <input type="checkbox"/><br>Use-as-is <input type="checkbox"/><br>Suspected Unapproved <input type="checkbox"/> | <b>AGAINST DEPARTMENT/PROCESS</b><br><br><div style="display: flex; justify-content: space-between;"> <div>             Skid-tube <input type="checkbox"/><br/>             Machining <input type="checkbox"/><br/>             Thermoforming <input type="checkbox"/><br/>             Large Fab <input type="checkbox"/> </div> <div>             Cross tube <input type="checkbox"/><br/>             Small Fab <input type="checkbox"/><br/>             Finishing <input type="checkbox"/><br/>             Composite <input type="checkbox"/> </div> <div>             Water Jet <input type="checkbox"/><br/>             Prod. Eng. Coord. <input type="checkbox"/><br/>             Rec/Store/Packaging <input type="checkbox"/><br/>             Supplier <input type="checkbox"/> </div> <div>             Engineering <input type="checkbox"/><br/>             Quality <input type="checkbox"/><br/>             Other <input type="checkbox"/> </div> </div>   |  |   |  |
| Date :   | Step #:   | QTY Effective :   |  | <b>MRB (QSI042) Approval</b><br><br><div style="border: 1px solid black; height: 150px; margin: 5px;"></div> <b>Completed By</b><br><br><div style="border: 1px solid black; height: 100px; margin: 5px;"></div> <b>Lead hand / Supervisor Approval Verification</b><br><br><div style="border: 1px solid black; height: 100px; margin: 5px;"></div> <b>QC / QA Coordinator Approval</b> |  |
| <b>Description Work Order Deviation</b>   |   | <b>Disposition</b>   |  |   |  |
|   |   |   |  |   |  |
|   |   |   |  |   |  |
| <b>Root Cause</b><br><div style="display: flex; justify-content: space-between;"> <div>             Environment <input type="checkbox"/><br/>             Design <input type="checkbox"/><br/>             Doc/Data <input type="checkbox"/><br/>             Equip/Tooling <input type="checkbox"/><br/>             Handling/Pre <input type="checkbox"/><br/>             Material <input type="checkbox"/><br/>             Internal Transport <input type="checkbox"/><br/>             Tribal Knowledge <input type="checkbox"/><br/>             LOA <input type="checkbox"/><br/>             Substation <input type="checkbox"/><br/>             Past Expiry Date <input type="checkbox"/><br/>             Misidentified <input type="checkbox"/> </div> <div>             No Re-verification <input type="checkbox"/><br/>             Operator <input type="checkbox"/><br/>             Offset/Setup <input type="checkbox"/><br/>             Supplier <input type="checkbox"/><br/>             Training <input type="checkbox"/><br/>             Use for Testing <input type="checkbox"/><br/>             Poor Information <input type="checkbox"/><br/>             Rushing <input type="checkbox"/><br/>             Product Improvement <input type="checkbox"/><br/>             Process Improvement <input type="checkbox"/><br/>             Manufacturing Process <input type="checkbox"/><br/>             Past Due <input type="checkbox"/> </div> </div> |   | <b>FAULT CATEGORY</b><br><div style="display: flex; justify-content: space-between;"> <div>             Pressure/Forced <input type="checkbox"/><br/>             Bending <input type="checkbox"/><br/>             Centre Not Concentric <input type="checkbox"/><br/>             Cracks <input type="checkbox"/><br/>             Crimp/Kink/Ripple/Wave <input type="checkbox"/><br/>             Cuffs <input type="checkbox"/><br/>             Crushing <input type="checkbox"/><br/>             Heat Treat <input type="checkbox"/><br/>             Wave/Twist in Tube <input type="checkbox"/><br/>             Marks/Chatter <input type="checkbox"/> </div> <div>             Temperature/Cure <input type="checkbox"/><br/>             Set-up <input type="checkbox"/><br/>             BOM/Route <input type="checkbox"/><br/>             Broken/Damage/Defect <input type="checkbox"/><br/>             Inspection Incomplete/Unqualified <input type="checkbox"/><br/>             Contamination <input type="checkbox"/><br/>             Countersink <input type="checkbox"/><br/>             Cut Too Short <input type="checkbox"/><br/>             Instructions Incomplete/Unclear <input type="checkbox"/><br/>             Drill Holes <input type="checkbox"/> </div> <div>             Power Loss/Surge <input type="checkbox"/><br/>             Folio/Program <input type="checkbox"/><br/>             Grain <input type="checkbox"/><br/>             Weld <input type="checkbox"/><br/>             Wrong Stock Pulled <input type="checkbox"/><br/>             Out of Sequence <input type="checkbox"/><br/>             Off-set <input type="checkbox"/><br/>             Misabeled <input type="checkbox"/><br/>             Fit/Function <input type="checkbox"/><br/>             Misaligned/off center <input type="checkbox"/> </div> <div>             Positioned Wrong <input type="checkbox"/><br/>             Outside Dimensions <input type="checkbox"/><br/>             Over/Under tolerance <input type="checkbox"/><br/>             Part Incorrect <input type="checkbox"/><br/>             Part Lost/Missing <input type="checkbox"/><br/>             Part Moved <input type="checkbox"/><br/>             Drawing <input type="checkbox"/><br/>             Finish <input type="checkbox"/><br/>             Misread <input type="checkbox"/><br/>             Turning Sequence <input type="checkbox"/> </div> </div> |  |   |  |
|   |   | OTHER : <input type="checkbox"/>   |  |   |  |

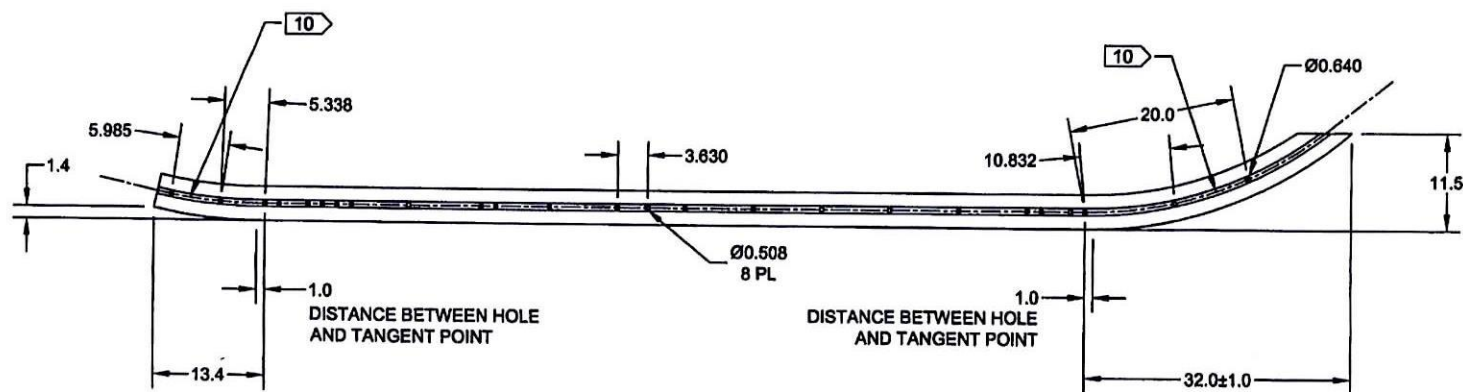

**D2580-7 BENT TUBE**  
(MAKE FROM D2580-101 TUBE)

RELEASED  
2017 JUL 05 *q*

|            |           |   |              |
|------------|-----------|---|--------------|
| DESIGN     | DS        | <b>DART AEROSPACE LTD</b><br>HAWKESBURY, ONTARIO, CANADA   |              |
| DRAWN      | SAD       |   |              |
| CHECKED    | <i>MS</i> | DRAWING NO.   | REV. H       |
| MFG. APPR. | <i>MS</i> | D2580   | SHEET 8 OF 9 |
| APPROVED   | <i>MS</i> | TITLE   | SCALE        |
| DE APPR.   | <i>MS</i> | 205 SKIDTUBE ASSEMBLY   | NTS          |
| DATE       | 17.06.09  | COPYRIGHT © 1996 BY DART AEROSPACE LTD<br>THIS DOCUMENT IS PRIVATE AND CONFIDENTIAL AND IS SUPPLIED ON THE EXPRESS CONDITION THAT IT IS NOT TO BE USED FOR ANY PURPOSE OR COPIED OR COMMUNICATED TO ANY OTHER PERSON WITHOUT WRITTEN PERMISSION FROM DART AEROSPACE LTD. |              |



DQA: \_\_\_\_\_ Date: \_\_\_\_\_




## WORK ORDER NON-CONFORMANCE / UPDATE


QA Closed: \_\_\_\_\_ Date: \_\_\_\_\_

Work Order update only ☐

|   |   |   |   |   |   |
|---|---|---|---|---|---|
| Work Order: _____<br><br>Part No. _____<br><br>NCR No. _____   | <b>DISPOSITION</b><br><br>Rework <input type="checkbox"/><br>Scrap <input type="checkbox"/><br>Use-as-is <input type="checkbox"/><br>Suspected Unapproved <input type="checkbox"/>   | <b>AGAINST DEPARTMENT/PROCESS</b><br><br><div style="display: flex; justify-content: space-between;"> <div>           Skid-tube <input type="checkbox"/><br/>           Machining <input type="checkbox"/><br/>           Thermoforming <input type="checkbox"/><br/>           Large Fab <input type="checkbox"/> </div> <div>           Cross tube <input type="checkbox"/><br/>           Small Fab <input type="checkbox"/><br/>           Finishing <input type="checkbox"/><br/>           Composite <input type="checkbox"/> </div> <div>           Water Jet <input type="checkbox"/><br/>           Prod. Eng. Coord. <input type="checkbox"/><br/>           Rec/Store/Packaging <input type="checkbox"/><br/>           Supplier <input type="checkbox"/> </div> <div>           Engineering <input type="checkbox"/><br/>           Quality <input type="checkbox"/><br/>           Other <input type="checkbox"/> </div> </div> |   |   |   |
| Date :   | Step #:   | QTY Effective :   |   | MRB (QSI042) Approval   |   |
| Description Work Order Deviation   |   | Disposition   |   | Completed By   |   |
|   |   |   |   | Lead hand / Supervisor Approval Verification   |   |
|   |   |   |   | QC / QA Coordinator Approval   |   |
|   |   |   |   |   |   |
| Root Cause   |   | FAULT CATEGORY   |   |   |   |
| Environment <input type="checkbox"/><br>Design <input type="checkbox"/><br>Doc/Data <input type="checkbox"/><br>Equip/Tooling <input type="checkbox"/><br>Handling/Pre <input type="checkbox"/><br>Material <input type="checkbox"/><br>Internal Transport <input type="checkbox"/><br>Tribal Knowledge <input type="checkbox"/><br>LOA <input type="checkbox"/><br>Substation <input type="checkbox"/><br>Past Expiry Date <input type="checkbox"/><br>Misidentified <input type="checkbox"/> | No Re-verification <input type="checkbox"/><br>Operator <input type="checkbox"/><br>Offset/Setup <input type="checkbox"/><br>Supplier <input type="checkbox"/><br>Training <input type="checkbox"/><br>Use for Testing <input type="checkbox"/><br>Poor Information <input type="checkbox"/><br>Rushing <input type="checkbox"/><br>Product Improvement <input type="checkbox"/><br>Process Improvement <input type="checkbox"/><br>Manufacturing Process <input type="checkbox"/><br>Past Due <input type="checkbox"/> | Pressure/Forced <input type="checkbox"/><br>Bending <input type="checkbox"/><br>Centre Not Concentric <input type="checkbox"/><br>Cracks <input type="checkbox"/><br>Crimp/Kink/Ripple/Wave <input type="checkbox"/><br>Cuffs <input type="checkbox"/><br>Crushing <input type="checkbox"/><br>Heat Treat <input type="checkbox"/><br>Wave/Twist in Tube <input type="checkbox"/><br>Marks/Chatter <input type="checkbox"/>   | Temperature/Cure <input type="checkbox"/><br>Set-up <input type="checkbox"/><br>BOM/Route <input type="checkbox"/><br>Broken/Damage/Defect <input type="checkbox"/><br>Inspection Incomplete/Unqualified <input type="checkbox"/><br>Contamination <input type="checkbox"/><br>Countersink <input type="checkbox"/><br>Cut Too Short <input type="checkbox"/><br>Instructions Incomplete/Unclear <input type="checkbox"/><br>Drill Holes <input type="checkbox"/> | Power Loss/Surge <input type="checkbox"/><br>Folio/Program <input type="checkbox"/><br>Grain <input type="checkbox"/><br>Weld <input type="checkbox"/><br>Wrong Stock Pulled <input type="checkbox"/><br>Out of Sequence <input type="checkbox"/><br>Off-set <input type="checkbox"/><br>Misabeled <input type="checkbox"/><br>Fit/Function <input type="checkbox"/><br>Misaligned/off center <input type="checkbox"/> | Positioned Wrong <input type="checkbox"/><br>Outside Dimensions <input type="checkbox"/><br>Over/Under tolerance <input type="checkbox"/><br>Part Incorrect <input type="checkbox"/><br>Part Lost/Missing <input type="checkbox"/><br>Part Moved <input type="checkbox"/><br>Drawing <input type="checkbox"/><br>Finish <input type="checkbox"/><br>Misread <input type="checkbox"/><br>Turning Sequence <input type="checkbox"/> |
| OTHER : _____   |   |   |   |   |   |

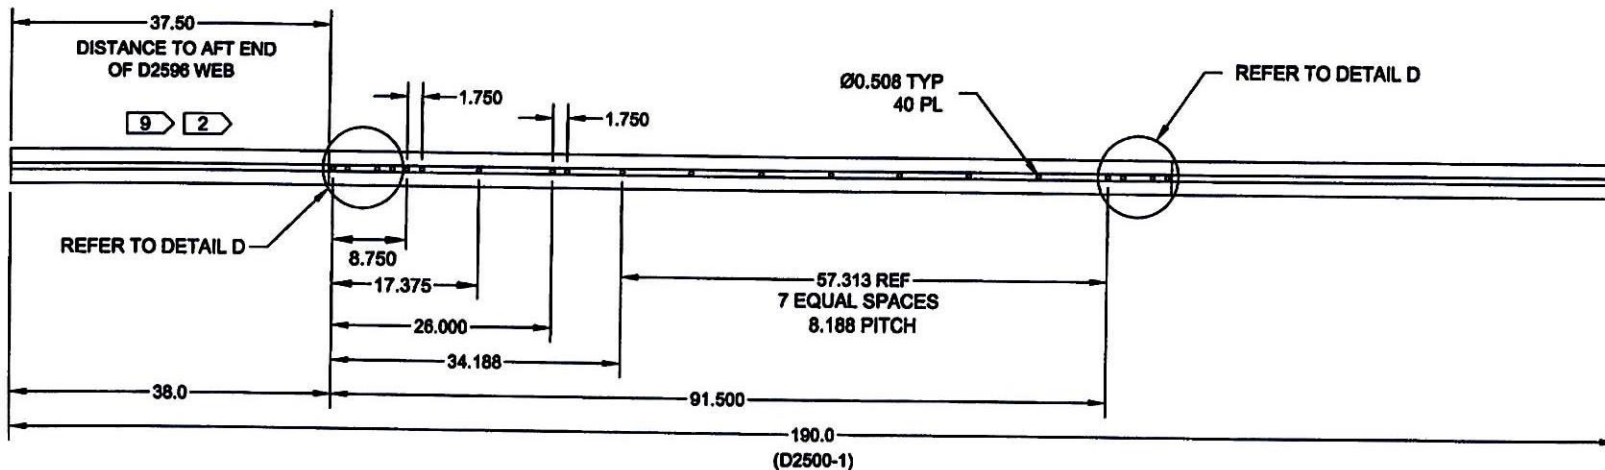

**D2580-101 TUBE**

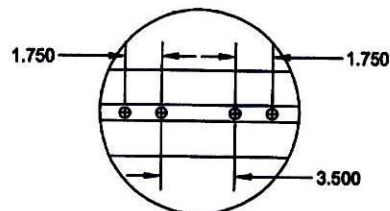

**DETAIL D**  
SCALE 5X

**RELEASED**

2017 JUL 05

|            |                    |   |              |
|------------|--------------------|---|--------------|
| DESIGN     | DS                 | <b>DART AEROSPACE LTD</b><br>HAWKESBURY, ONTARIO, CANADA   |              |
| DRAWN      | SAD                |   |              |
| CHECKED    | <i>[Signature]</i> | DRAWING NO.   | REV. H       |
| MFG. APPR. | <i>[Signature]</i> | D2580   | SHEET 9 OF 9 |
| APPROVED   | <i>[Signature]</i> | TITLE   | SCALE        |
| DE APPR.   | <i>[Signature]</i> | 205 SKIDTUBE ASSEMBLY   | NTS          |
| DATE       | 17.06.09           | <small>           COPYRIGHT © 1998 BY DART AEROSPACE LTD<br/>           THIS DOCUMENT IS PRIVATE AND CONFIDENTIAL, AND IS SUPPLIED ON THE EXPRESS CONDITION THAT IT IS NOT TO BE USED FOR ANY PURPOSE OR COPIED OR COMMUNICATED TO ANY OTHER PERSON WITHOUT THE WRITTEN PERMISSION FROM DART AEROSPACE LTD.         </small> |              |

8 7 6 5 4 3 2 1



DQA: \_\_\_\_\_ Date: \_\_\_\_\_



## WORK ORDER NON-CONFORMANCE / UPDATE

QA Closed: \_\_\_\_\_ Date: \_\_\_\_\_

Work Order update only ☐

|   |   |   |   |                       |  |
|---|---|---|---|-----------------------|--|
| Work Order: _____<br><br>Part No. _____<br><br>NCR No. _____   | <b>DISPOSITION</b><br><br>Rework <input type="checkbox"/><br>Scrap <input type="checkbox"/><br>Use-as-is <input type="checkbox"/><br>Suspected Unapproved <input type="checkbox"/> | <b>AGAINST DEPARTMENT/PROCESS</b><br><br><div style="display: flex; justify-content: space-between;"> <div>           Skid-tube <input type="checkbox"/><br/>           Machining <input type="checkbox"/><br/>           Thermoforming <input type="checkbox"/><br/>           Large Fab <input type="checkbox"/> </div> <div>           Cross tube <input type="checkbox"/><br/>           Small Fab <input type="checkbox"/><br/>           Finishing <input type="checkbox"/><br/>           Composite <input type="checkbox"/> </div> <div>           Water Jet <input type="checkbox"/><br/>           Prod. Eng. Coord. <input type="checkbox"/><br/>           Rec/Store/Packaging <input type="checkbox"/><br/>           Supplier <input type="checkbox"/> </div> <div>           Engineering <input type="checkbox"/><br/>           Quality <input type="checkbox"/><br/>           Other <input type="checkbox"/> </div> </div> |   |                       |  |
| Date :   | Step #:   | QTY Effective :   |   | MRB (QSI042) Approval |  |
| Description Work Order Deviation   |   |   | Disposition   |                       |  |
|   |   |   | Completed By   |                       |  |
|   |   |   | Lead hand / Supervisor<br>Approval Verification   |                       |  |
|   |   |   | QC / QA Coordinator<br>Approval   |                       |  |
| <b>Root Cause</b><br><div style="display: flex; justify-content: space-between;"> <div>           Environment <input type="checkbox"/><br/>           Design <input type="checkbox"/><br/>           Doc/Data <input type="checkbox"/><br/>           Equip/Tooling <input type="checkbox"/><br/>           Handling/Pre <input type="checkbox"/><br/>           Material <input type="checkbox"/><br/>           Internal Transport <input type="checkbox"/><br/>           Tribal Knowledge <input type="checkbox"/><br/>           LOA <input type="checkbox"/><br/>           Substation <input type="checkbox"/><br/>           Past Expiry Date <input type="checkbox"/><br/>           Misidentified <input type="checkbox"/> </div> <div>           No Re-verification <input type="checkbox"/><br/>           Operator <input type="checkbox"/><br/>           Offset/Setup <input type="checkbox"/><br/>           Supplier <input type="checkbox"/><br/>           Training <input type="checkbox"/><br/>           Use for Testing <input type="checkbox"/><br/>           Poor Information <input type="checkbox"/><br/>           Rushing <input type="checkbox"/><br/>           Product Improvement <input type="checkbox"/><br/>           Process Improvement <input type="checkbox"/><br/>           Manufacturing Process <input type="checkbox"/><br/>           Past Due <input type="checkbox"/> </div> </div> |   |   | <b>FAULT CATEGORY</b><br><div style="display: flex; justify-content: space-between;"> <div>           Pressure/Forced <input type="checkbox"/><br/>           Bending <input type="checkbox"/><br/>           Centre Not Concentric <input type="checkbox"/><br/>           Cracks <input type="checkbox"/><br/>           Crimp/Kink/Ripple/Wave <input type="checkbox"/><br/>           Cuffs <input type="checkbox"/><br/>           Crushing <input type="checkbox"/><br/>           Heat Treat <input type="checkbox"/><br/>           Wave/Twist in Tube <input type="checkbox"/><br/>           Marks/Chatter <input type="checkbox"/> </div> <div>           Temperature/Cure <input type="checkbox"/><br/>           Set-up <input type="checkbox"/><br/>           BOM/Route <input type="checkbox"/><br/>           Broken/Damage/Defect <input type="checkbox"/><br/>           Inspection Incomplete/Unqualified <input type="checkbox"/><br/>           Contamination <input type="checkbox"/><br/>           Countersink <input type="checkbox"/><br/>           Cut Too Short <input type="checkbox"/><br/>           Instructions Incomplete/Unclear <input type="checkbox"/><br/>           Drill Holes <input type="checkbox"/> </div> <div>           Power Loss/Surge <input type="checkbox"/><br/>           Folio/Program <input type="checkbox"/><br/>           Grain <input type="checkbox"/><br/>           Weld <input type="checkbox"/><br/>           Wrong Stock Pulled <input type="checkbox"/><br/>           Out of Sequence <input type="checkbox"/><br/>           Off-set <input type="checkbox"/><br/>           Mislabeled <input type="checkbox"/><br/>           Fit/Function <input type="checkbox"/><br/>           Misaligned/off center <input type="checkbox"/> </div> <div>           Positioned Wrong <input type="checkbox"/><br/>           Outside Dimensions <input type="checkbox"/><br/>           Over/Under tolerance <input type="checkbox"/><br/>           Part Incorrect <input type="checkbox"/><br/>           Part Lost/Missing <input type="checkbox"/><br/>           Part Moved <input type="checkbox"/><br/>           Drawing <input type="checkbox"/><br/>           Finish <input type="checkbox"/><br/>           Misread <input type="checkbox"/><br/>           Turning Sequence <input type="checkbox"/> </div> </div> |                       |  |
| OTHER : <input type="checkbox"/>   |   |   |   |                       |  |



## Change Record

PAGE 1 OF 1

Part Number: D205-634-141

**Description:** REPLACEMENT SKIDTUBE w/ TRAINING WEARPLATE

[illegible]